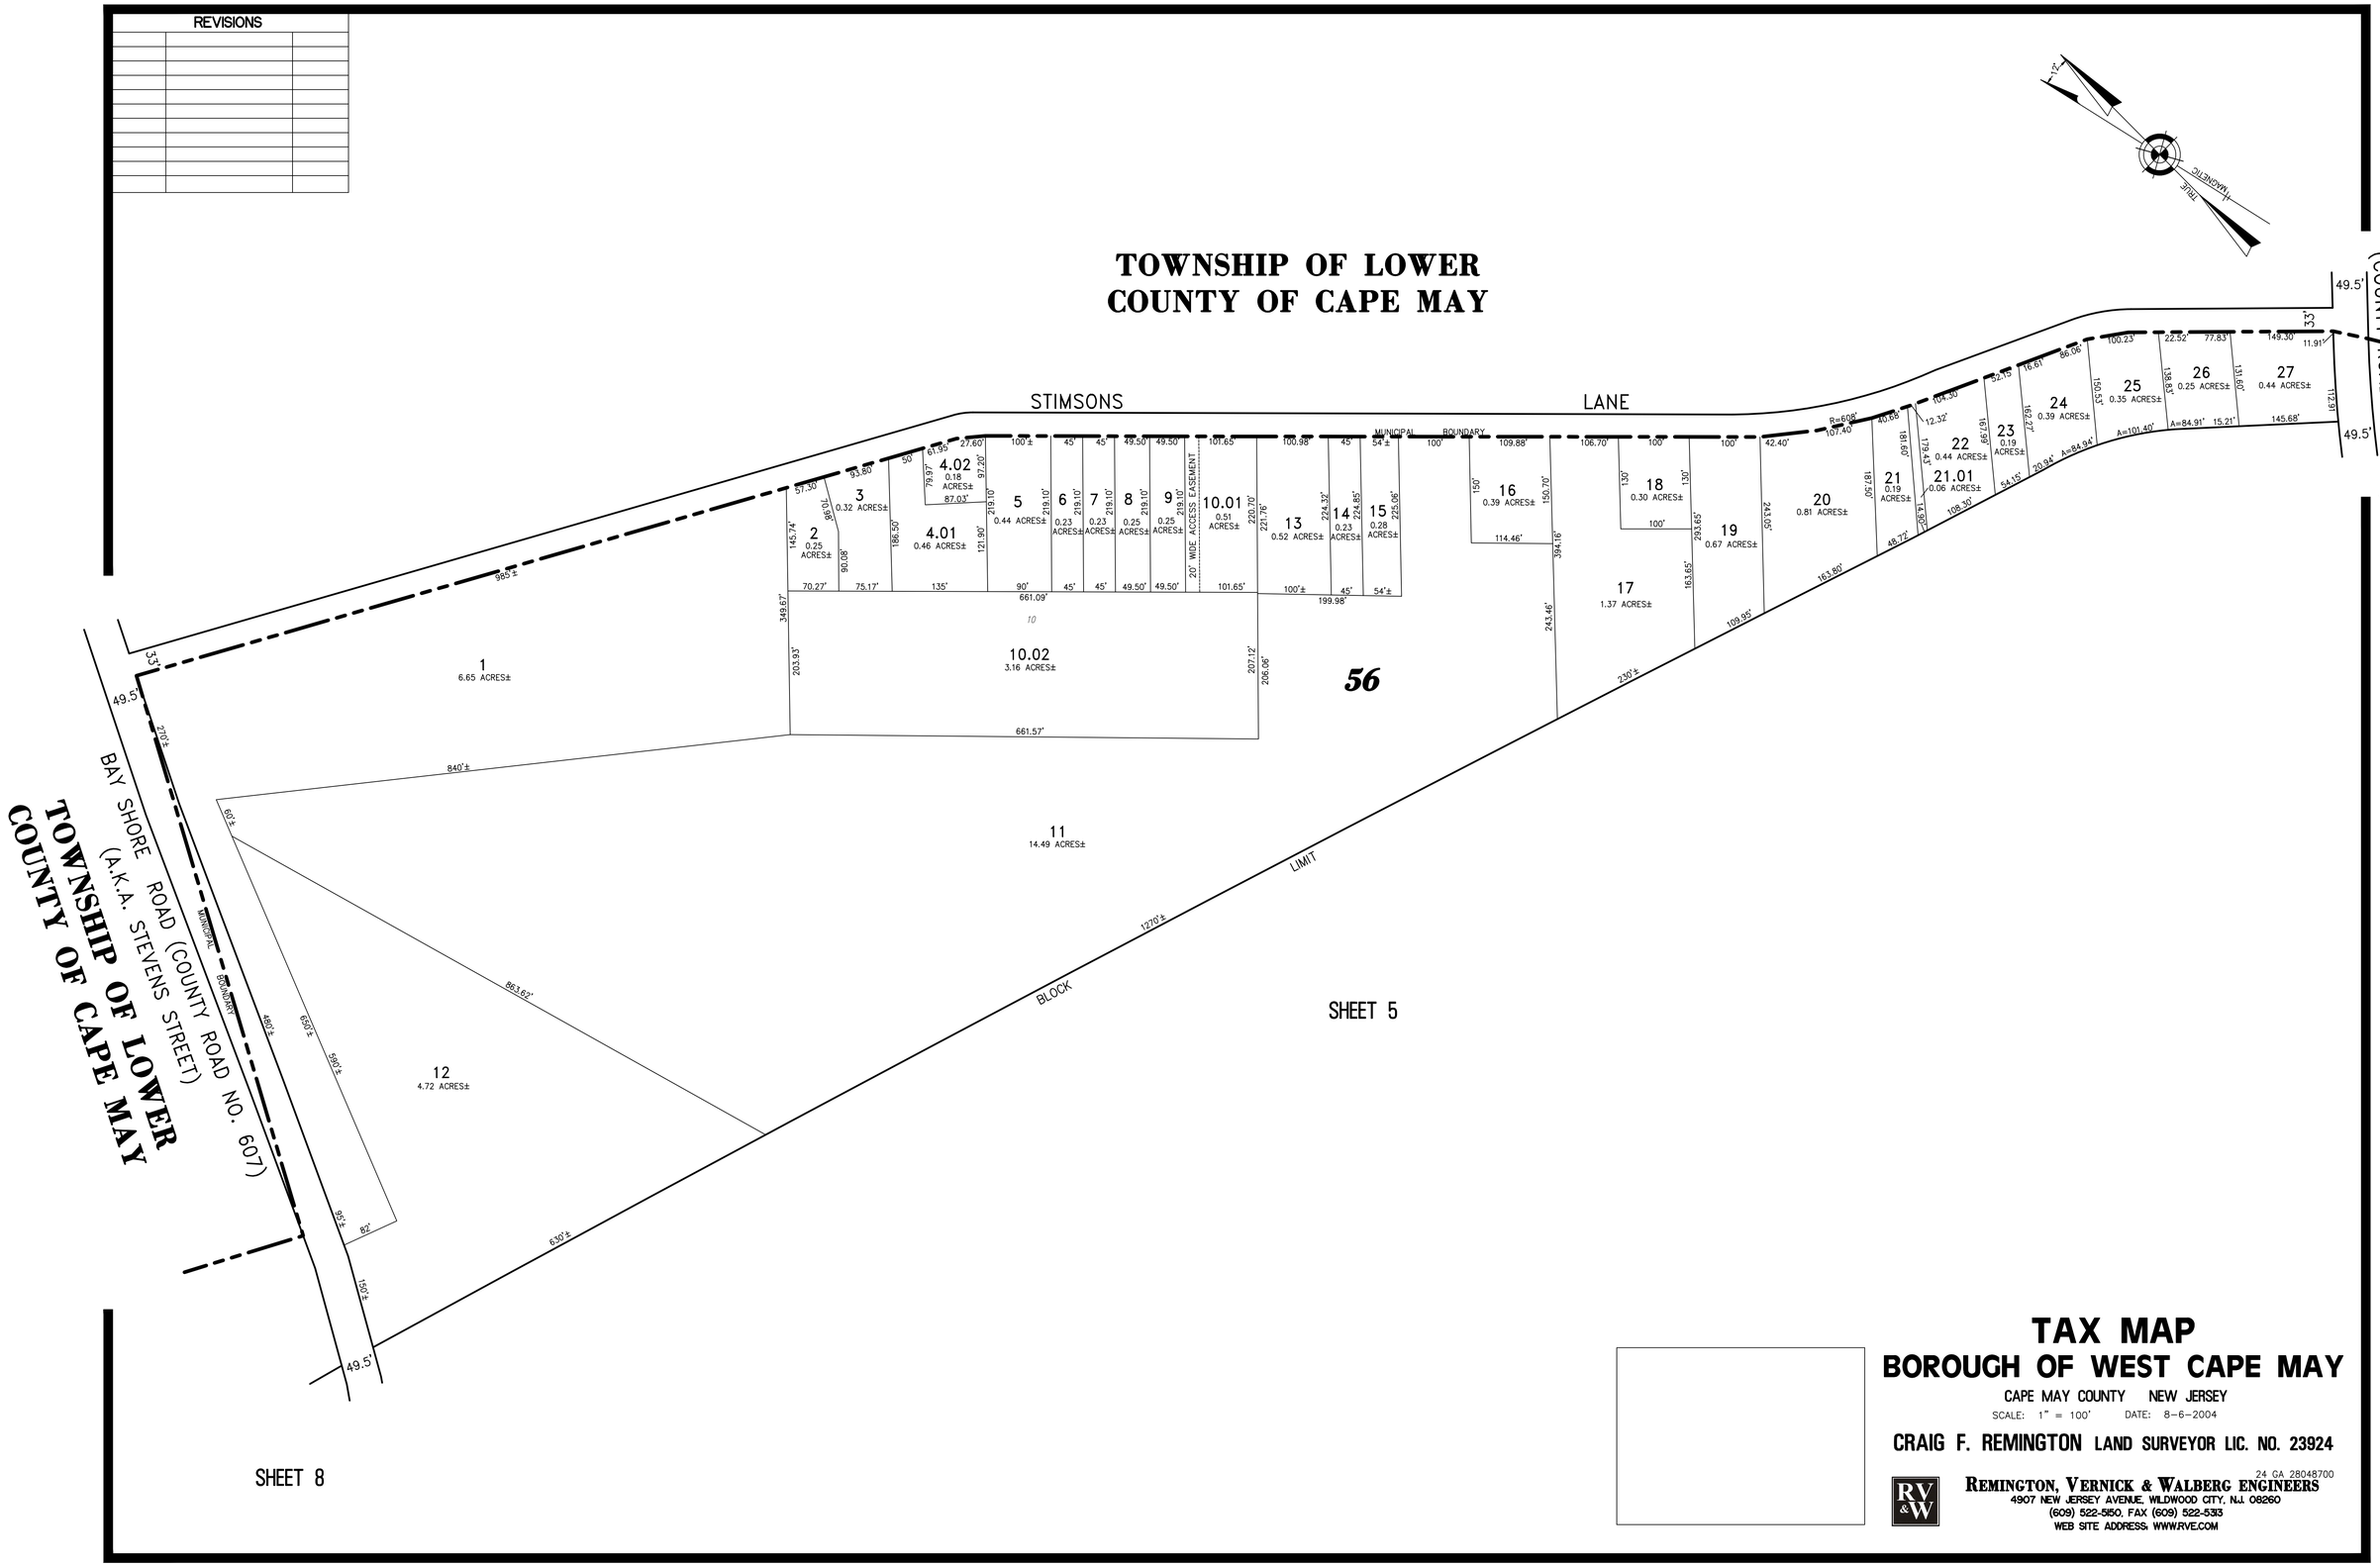
REVISIONS
TOWNSHIP OF LOWER
COUNTY OF CAPE MAY
STIMSONS LANE
BROADWAY (COUNTY ROAD NO. 626)
SHEET 2
BAY SHORE ROAD (COUNTY ROAD NO. 607)
(A.K.A. STEVENS STREET)
TOWNSHIP OF LOWER
COUNTY OF CAPE MAY
MUNICIPAL BOUNDARY
BLOCK LIMIT
56
SHEET 5
SHEET 8
1 6.65 ACRES±
2 0.25 ACRES±
3 0.32 ACRES±
4.01 0.46 ACRES±
4.02 0.18 ACRES±
5 0.44 ACRES±
6 0.23 ACRES±
7 0.23 ACRES±
8 0.25 ACRES±
9 0.25 ACRES±
10.01 0.51 ACRES±
10.02 3.16 ACRES±
11 14.49 ACRES±
12 4.72 ACRES±
13 0.52 ACRES±
14 0.23 ACRES±
15 0.28 ACRES±
16 0.39 ACRES±
17 1.37 ACRES±
18 0.30 ACRES±
19 0.67 ACRES±
20 0.81 ACRES±
21 0.19 ACRES±
21.01 0.06 ACRES±
22 0.44 ACRES±
23 0.19 ACRES±
24 0.39 ACRES±
25 0.35 ACRES±
26 0.25 ACRES±
27 0.44 ACRES±
20' WIDE ACCESS EASEMENT
TRUE
MAGNETIC
TAX MAP
BOROUGH OF WEST CAPE MAY
CAPE MAY COUNTY NEW JERSEY
SCALE: 1" = 100' DATE: 8-6-2004
CRAIG F. REMINGTON LAND SURVEYOR LIC. NO. 23924
24 GA 28048700
REMINGTON, VERNICK & WALBERG ENGINEERS
4907 NEW JERSEY AVENUE, WILDWOOD CITY, N.J. 08260
(609) 522-5150, FAX (609) 522-5313
WEB SITE ADDRESS: WWW.RVE.COM